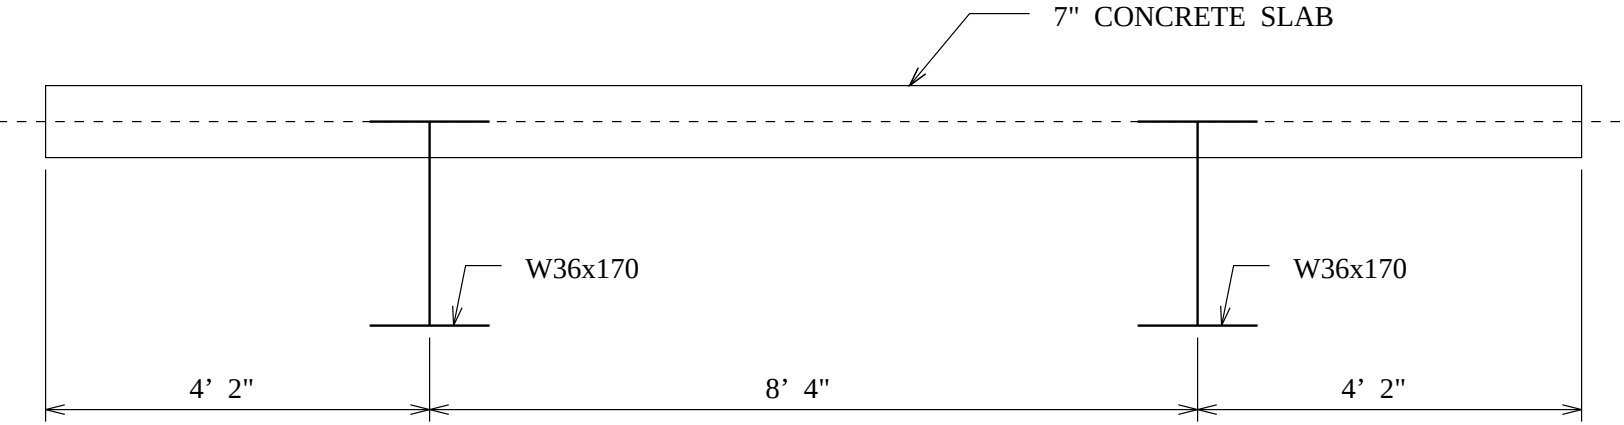

CROSS SECTION OF HIGHWAY BRIDGE