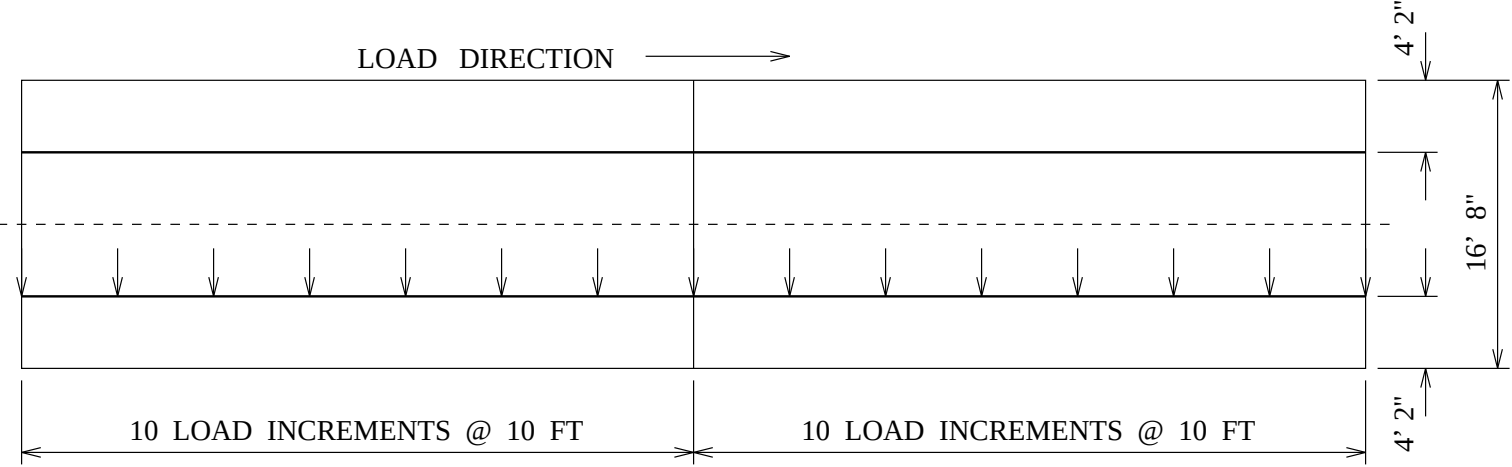

FRAMING PLAN

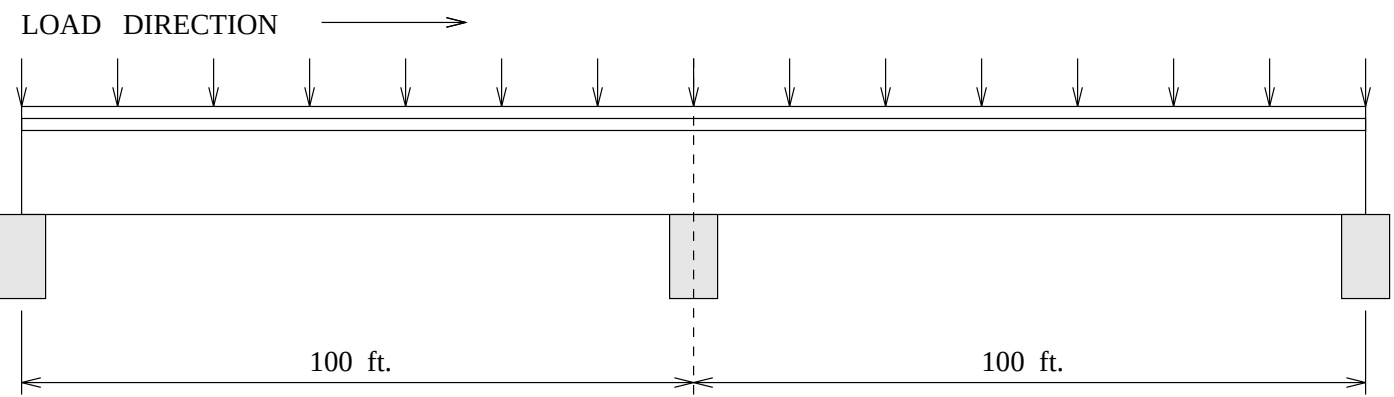

FRONT ELEVATION